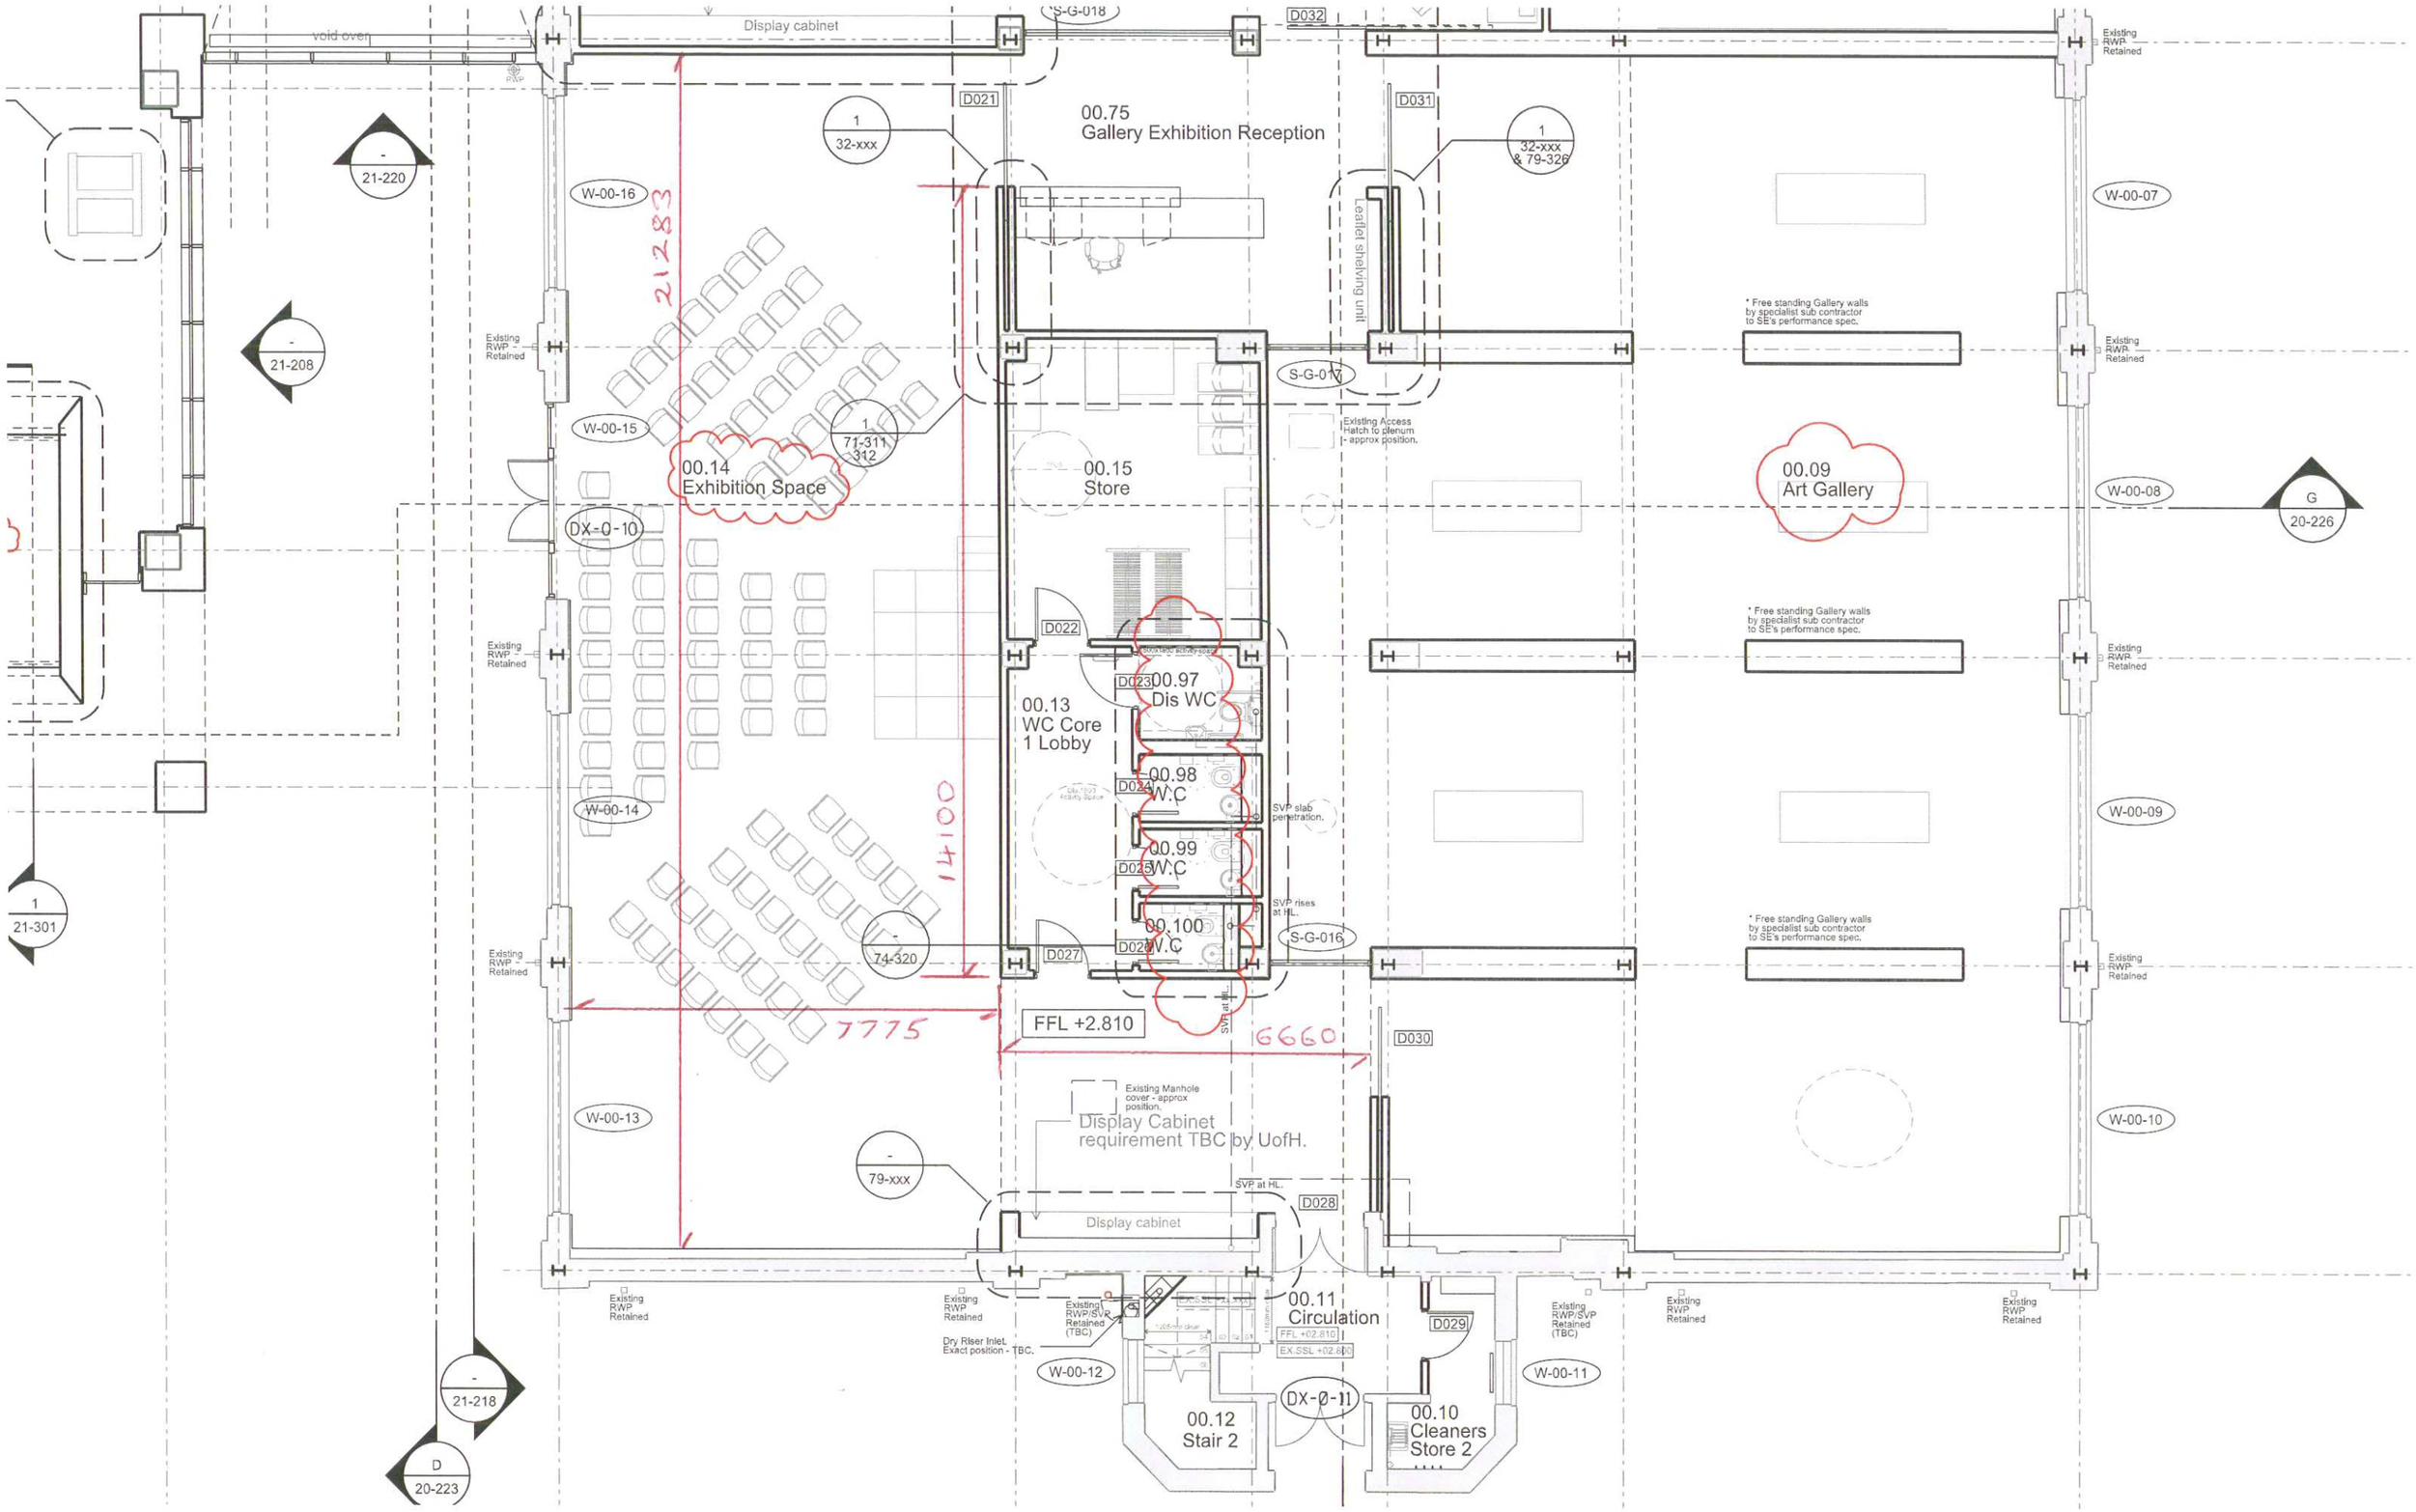

Display cabinet
void over
S-G-018
D032
D021
D031
00.75
Gallery Exhibition Reception
1
32-xxx
1
32-xxx
& 79-326
Leaflet shelving unit
W-00-16
W-00-07
21283
21-220
21-208
Existing RWP Retained
* Free standing Gallery walls by specialist sub contractor to SE's performance spec.
S-G-017
Existing Access Hatch to plenum - approx position.
W-00-15
1
71-311
312
00.14
Exhibition Space
00.15
Store
00.09
Art Gallery
W-00-08
G
20-226
DX-0-10
D022
D023
00.97
Dis WC
00.13
WC Core
1 Lobby
00.98
W.C
D024
SVP slab penetration.
W-00-14
W-00-09
14100
00.99
W.C
D025
SVP rises at HL.
00.100
W.C
D026
S-G-016
1
21-301
74-320
D027
7775
FFL +2.810
6660
D030
Existing Manhole cover - approx position.
Display Cabinet requirement TBC by UofH.
W-00-13
W-00-10
79-xxx
SVP at HL.
D028
Display cabinet
00.11
Circulation
D029
Existing RWP/SVP Retained (TBC)
Dry Riser Inlet. Exact position - TBC.
W-00-12
W-00-11
DX-0-11
00.12
Stair 2
00.10
Cleaners
Store 2
21-218
D
20-223